Map of Agreement Area
DI2011/001 Dulcie Ranges CLA ILUA
Page 1 of 1, Attached 29/06/2011

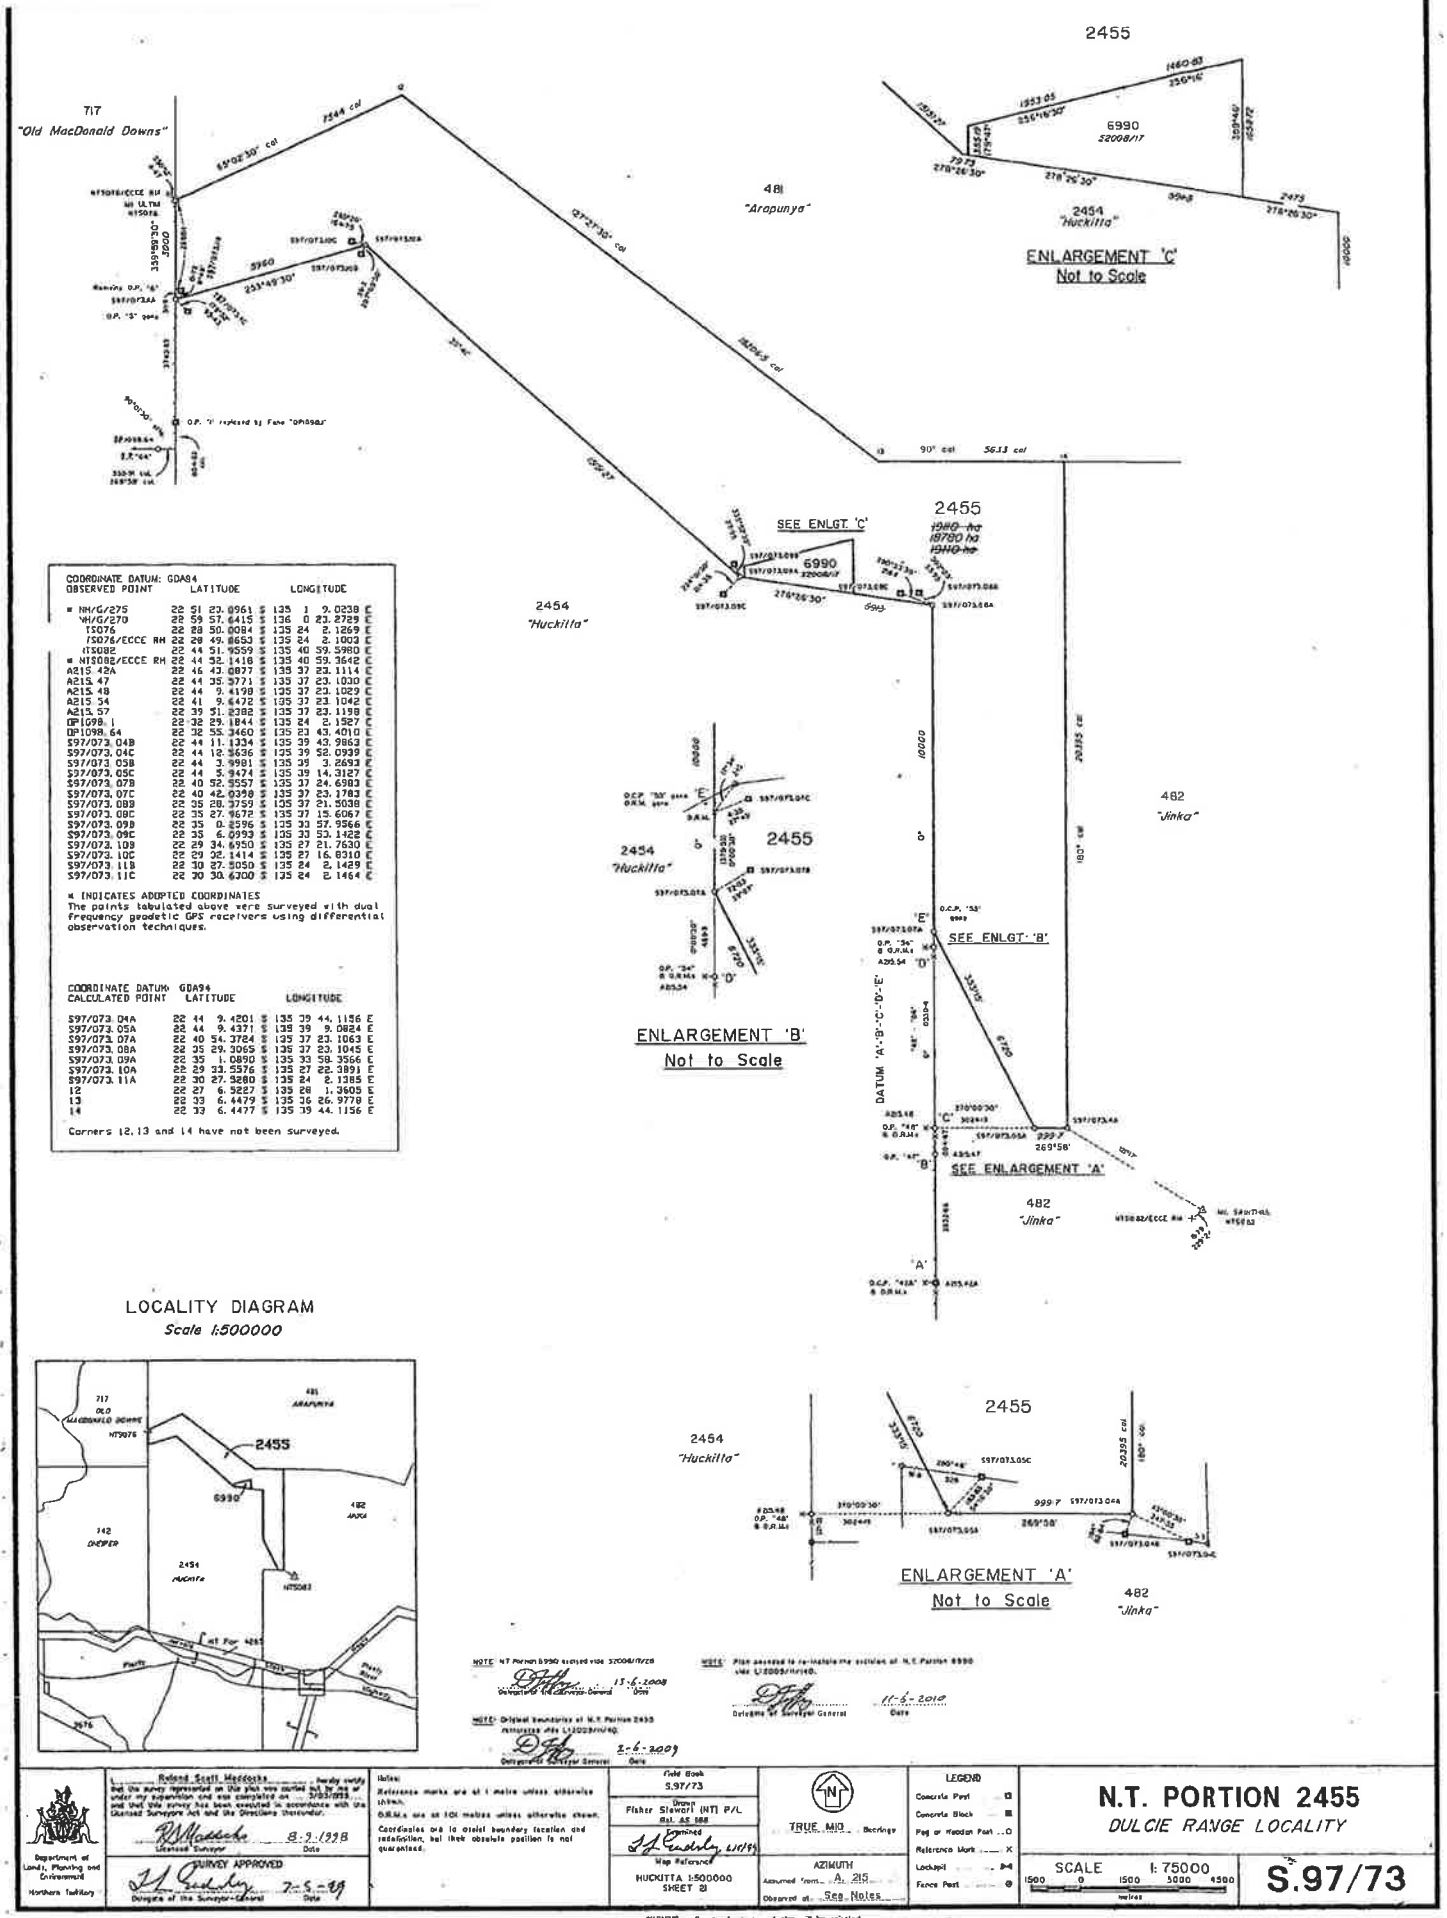

COORDINATE DATUM: GDA94
OBSERVED POINT

	LATITUDE	LONGITUDE
* NM/G/275	22 51 23.0961 S	135 1 9.0238 E
NM/G/270	22 59 57.6415 S	136 0 23.2729 E
TS076	22 28 50.0084 S	135 24 2.1269 E
TS076/ECCE RM	22 28 49.8653 S	135 24 2.1003 E
NTS082	22 44 51.9559 S	135 40 59.5980 E
* NTS082/ECCE RM	22 44 52.1418 S	135 40 59.3642 E
A215.42A	22 46 43.0877 S	135 37 23.1114 E
A215.47	22 44 35.5771 S	135 37 23.1030 E
A215.48	22 44 9.4198 S	135 37 23.1029 E
A215.54	22 41 9.6472 S	135 37 23.1042 E
A215.57	22 39 51.2382 S	135 37 23.1198 E
DP1098.1	22 32 29.1844 S	135 24 2.1527 E
DP1098.64	22 32 55.3460 S	135 23 43.4010 E
S97/073.04B	22 44 11.1334 S	135 39 43.9863 E
S97/073.04C	22 44 12.5636 S	135 39 52.0939 E
S97/073.05B	22 44 3.9981 S	135 39 3.2693 E
S97/073.05C	22 44 5.9474 S	135 39 14.3127 E
S97/073.07B	22 40 52.5557 S	135 37 24.6983 E
S97/073.07C	22 40 42.0398 S	135 37 23.1783 E
S97/073.08B	22 35 28.5759 S	135 37 21.5038 E
S97/073.08C	22 35 27.9672 S	135 37 15.6067 E
S97/073.09B	22 35 0.2596 S	135 33 57.9566 E
S97/073.09C	22 35 6.0993 S	135 33 53.1422 E
S97/073.10B	22 29 34.6950 S	135 27 21.7630 E
S97/073.10C	22 29 32.1414 S	135 27 16.8310 E
S97/073.11B	22 30 27.5050 S	135 24 2.1429 E
S97/073.11C	22 30 30.6200 S	135 24 2.1464 E

* INDICATES ADOPTED COORDINATES
The points tabulated above were surveyed with dual frequency geodetic GPS receivers using differential observation techniques.

COORDINATE DATUM: GDA94
CALCULATED POINT

	LATITUDE	LONGITUDE
S97/073.04A	22 44 9.4201 S	135 39 44.1156 E
S97/073.05A	22 44 9.4371 S	135 39 9.0824 E
S97/073.07A	22 40 54.2724 S	135 37 23.1063 E
S97/073.08A	22 35 29.3065 S	135 37 23.1045 E
S97/073.09A	22 35 1.0890 S	135 33 58.3566 E
S97/073.10A	22 29 33.5576 S	135 27 22.3891 E
S97/073.11A	22 30 27.5280 S	135 24 2.1385 E
12	22 27 6.5227 S	135 28 1.3605 E
13	22 33 6.4479 S	135 36 26.9778 E
14	22 33 6.4477 S	135 39 44.1156 E

Corners 12, 13 and 14 have not been surveyed.

NOTE: N.T. Portion 6990 excised vide S2008/17/28
Delegate of the Surveyor-General 13-6-2008 Date

NOTE: Original boundaries of N.T. Portion 2455 redefined vide L12003/11/40.
Delegate of Surveyor General 2-6-2009 Date

NOTE: Plan amended to re-indicate the excision of N.T. Portion 6990 vide L12005/11/40.
Delegate of Surveyor General 11-6-2010 Date

Department of Lands, Planning and Environment
Northern Territory

I, Roland Scott Maddocks, hereby certify that the survey represented on this plan was carried out by me or under my supervision and was completed on 3/03/1998 and that the survey has been executed in accordance with the Licensed Surveyors Act and the Directions thereunder.
Licensed Surveyor 8-9-1998 Date

SURVEY APPROVED
Delegate of the Surveyor-General 7-5-99 Date

Notes:
Reference marks are at 1 metre unless otherwise shown.
O.R.M.s are at 100 metres unless otherwise shown.
Coordinates are to datal boundary location and redefinition, but their absolute position is not guaranteed.

Field Book S.97/73
Drawn Fisher Stewart (NT) P/L Est. AS 188
Examined
Map Reference HUCKITTA 1:500000 SHEET 2I

TRUE MID Bearings
AZIMUTH
Assumed from A. 215
Observed at See Notes

LEGEND
Concrete Post
Concrete Block
Peg or Wooden Post
Reference Mark
Lockspit
Fence Post

N.T. PORTION 2455
DULCIE RANGE LOCALITY

SCALE 1: 75000
1500 0 1500 3000 4500 metres

S.97/73

WARNING – Damaged or creased plan will be rejected.